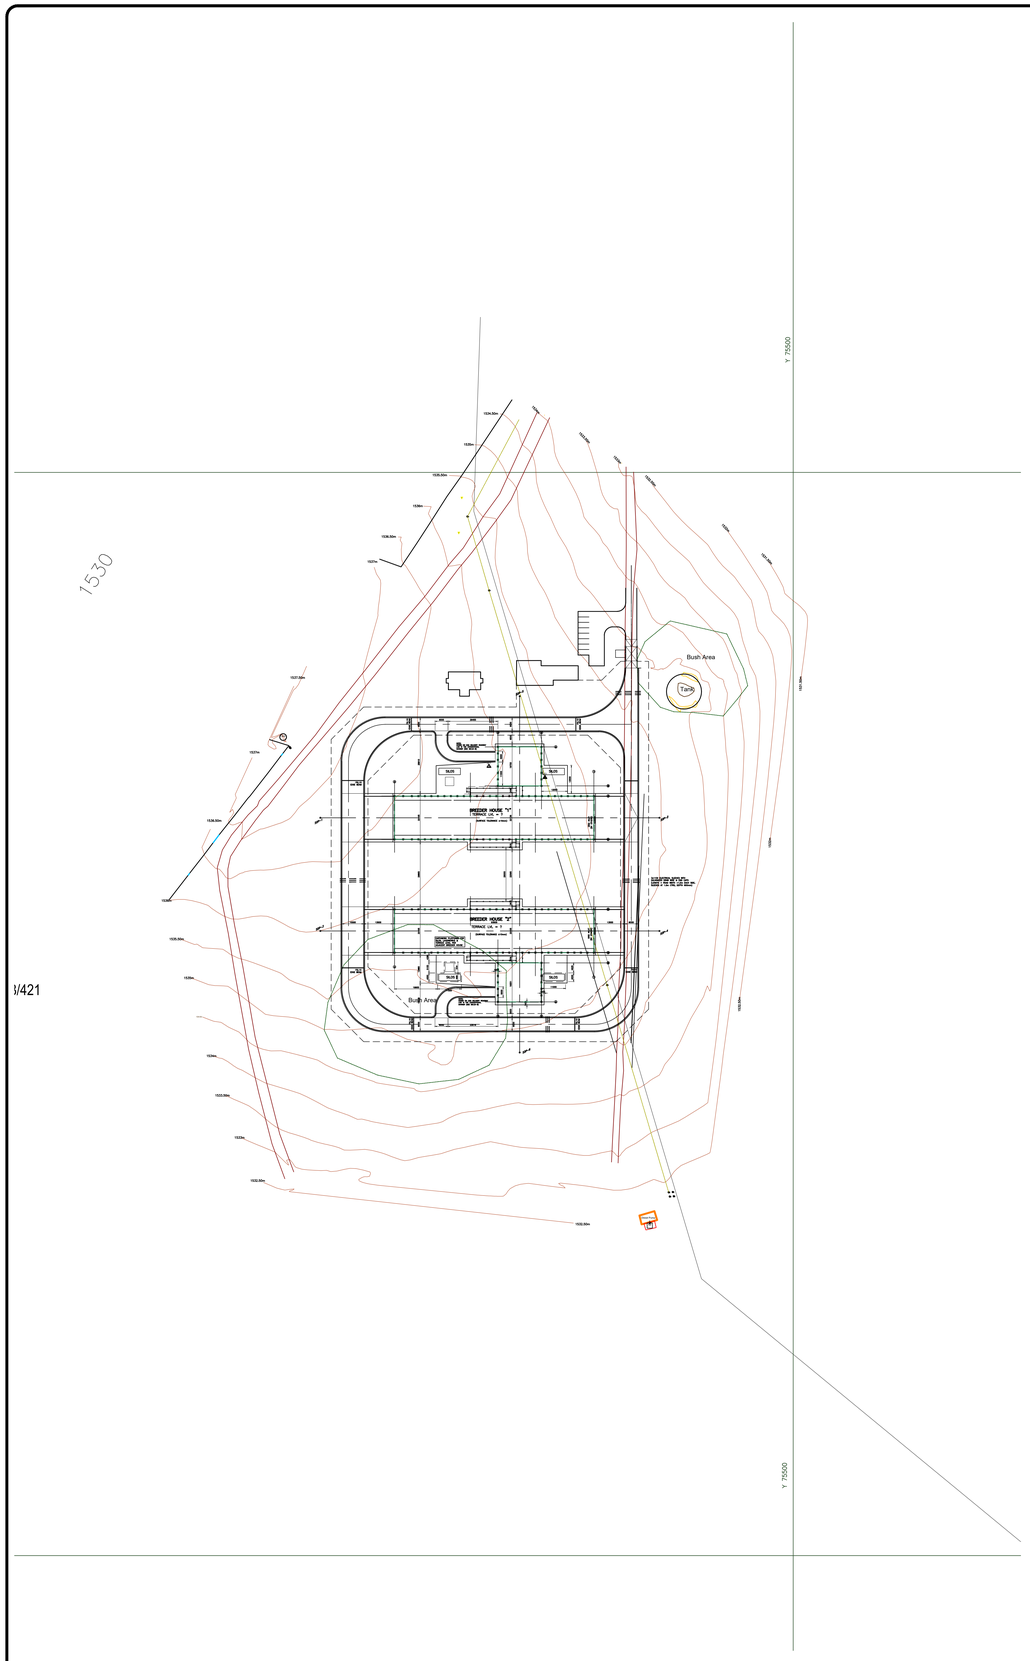

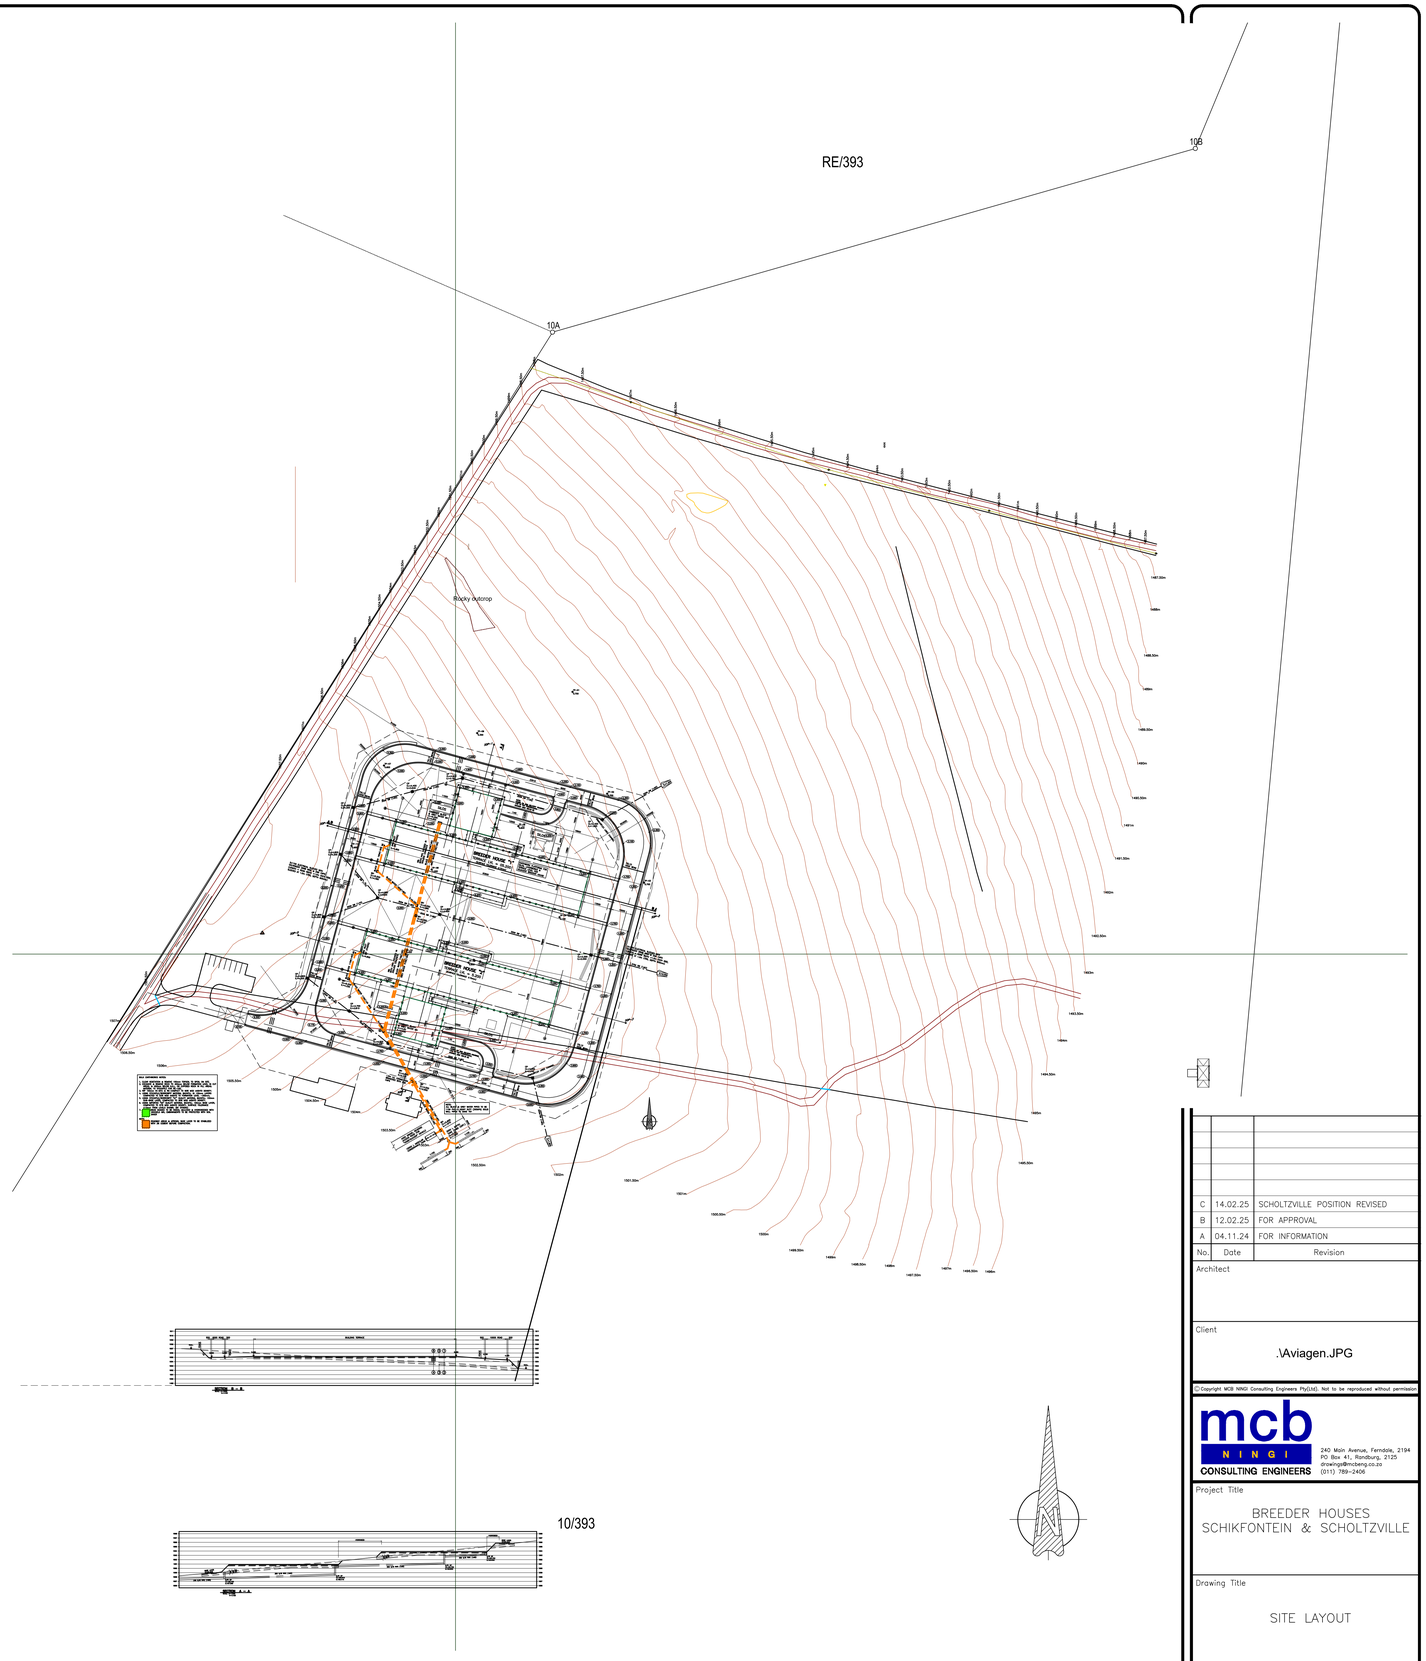

No.	Date	Revision
C	14.02.25	SCHOLTZVILLE POSITION REVISED
B	12.02.25	FOR APPROVAL
A	04.11.24	FOR INFORMATION

Architect

Client

.\Aviagen.JPG

© Copyright MCB NINGI Consulting Engineers Pty(Ltd). Not to be reproduced without permission

mcb NINGI CONSULTING ENGINEERS
240 Main Avenue, Ferndale, 2194
PO Box 41, Randburg, 2125
drawing@mcbeng.co.za
(011) 789-2406

Project Title

BREEDER HOUSES
SCHIKFONTEIN & SCHOLTZVILLE

Drawing Title

SITE LAYOUT

Scale	Date	Designed	Drawn	Checked
1 : 1000	08.12.23	M.W.	N.B.	

Project No.	Drawing No.	Revision
0326	AA000	C